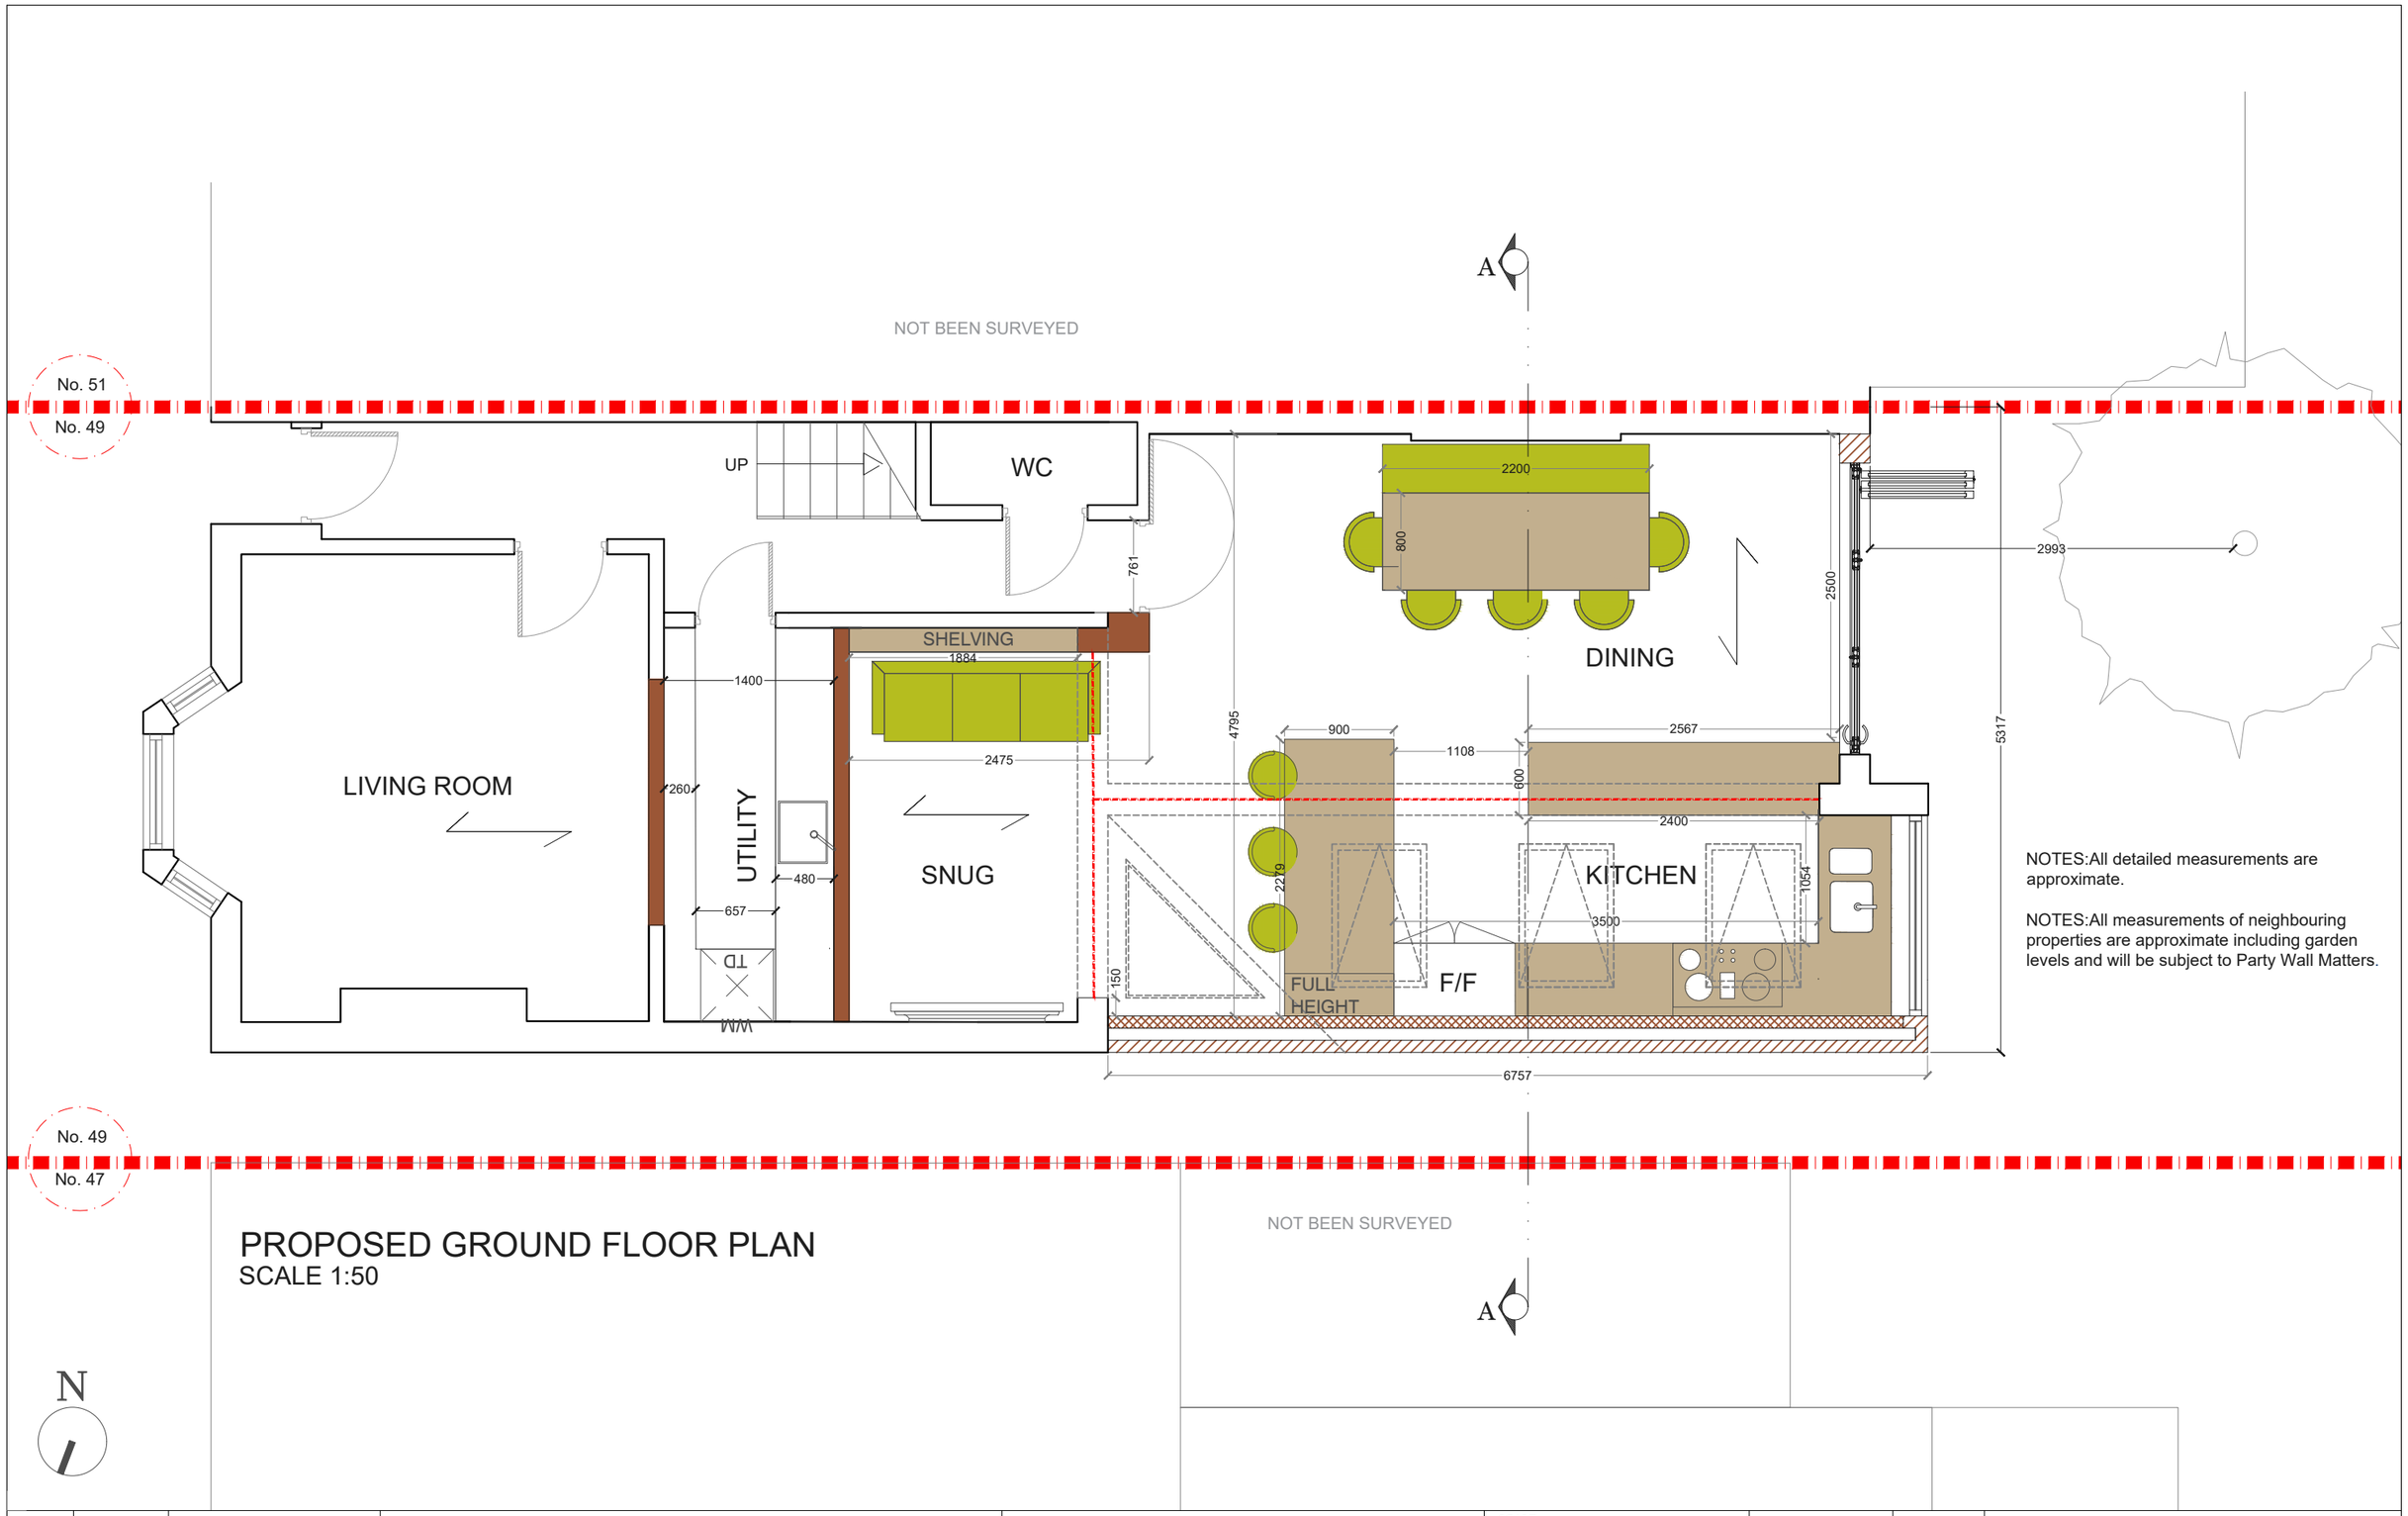

NOTES:All detailed measurements are approximate.

NOTES:All measurements of neighbouring properties are approximate including garden levels and will be subject to Party Wall Matters.

PROPOSED GROUND FLOOR PLAN
SCALE 1:50

REV	DATE	NOTES

CLIENT: AE

PROJECT: RUSSELL ROAD SW19

DRAWING TITLE: PROPOSED GROUND FLOOR PLAN

SCALE: 1:50@A3

DATE: 22-03-18

DRAWN: SD

DRAWING NO.: P - 1

REV.:

0 0.5 1 1.5 2 2.5

Meters @ 1:50@ A3

designteam
342 Clapham Road
London
SW9 9AJ
Tel: 0207 242 5353
hello@designteam.co.uk
www.designteam.co.uk

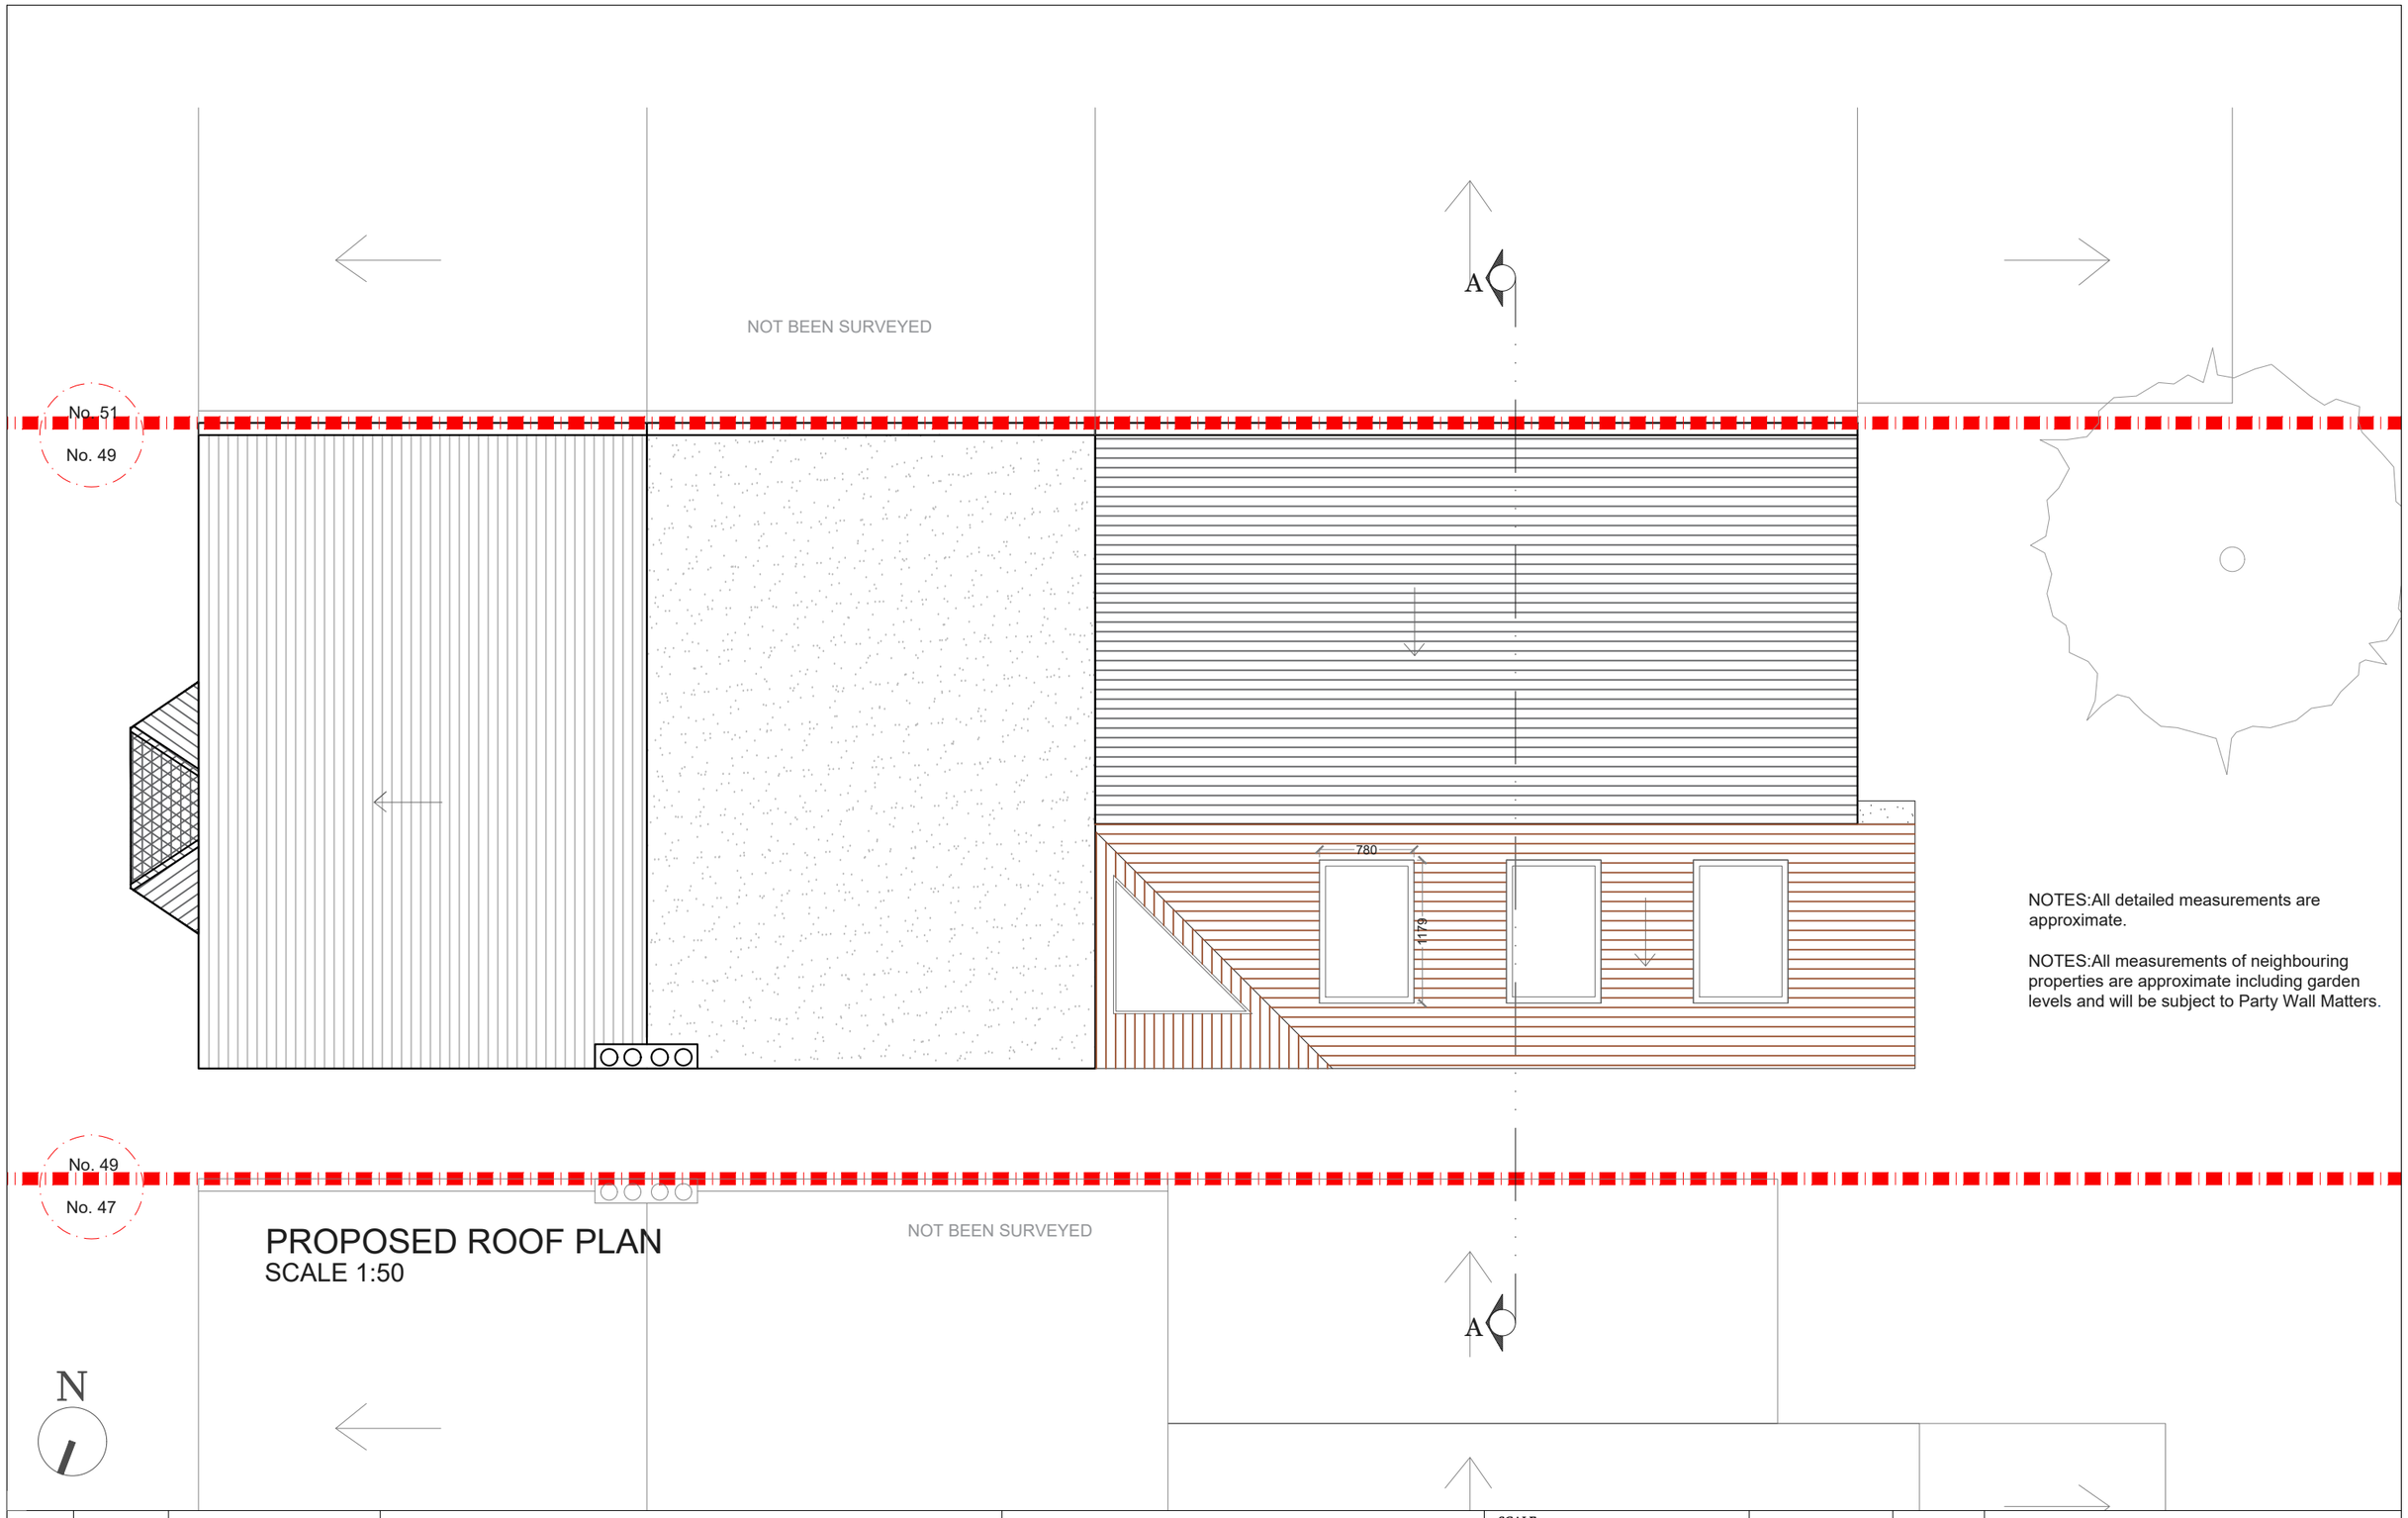

PROPOSED ROOF PLAN
SCALE 1:50

NOTES:All detailed measurements are approximate.

NOTES:All measurements of neighbouring properties are approximate including garden levels and will be subject to Party Wall Matters.

REV	DATE	NOTES

CLIENT: AE	PROJECT: RUSSELL ROAD SW19	SCALE: 1:50@A3	DRAWING NO.: P - 2
		DATE: 22-03-18 / DRAWN: SD	REV.
	DRAWING TITLE: PROPOSED ROOF PLAN	0 0.5 1 1.5 2 2.5 Meters @ 1:50@ A3	

designteam
342 Clapham Road
London
SW9 9AJ
Tel: 0207 242 5353
hello@designteam.co.uk
www.designteam.co.uk

NOTES:All detailed measurements are approximate.

NOTES:All measurements of neighbouring properties are approximate including garden levels and will be subject to Party Wall Matters.

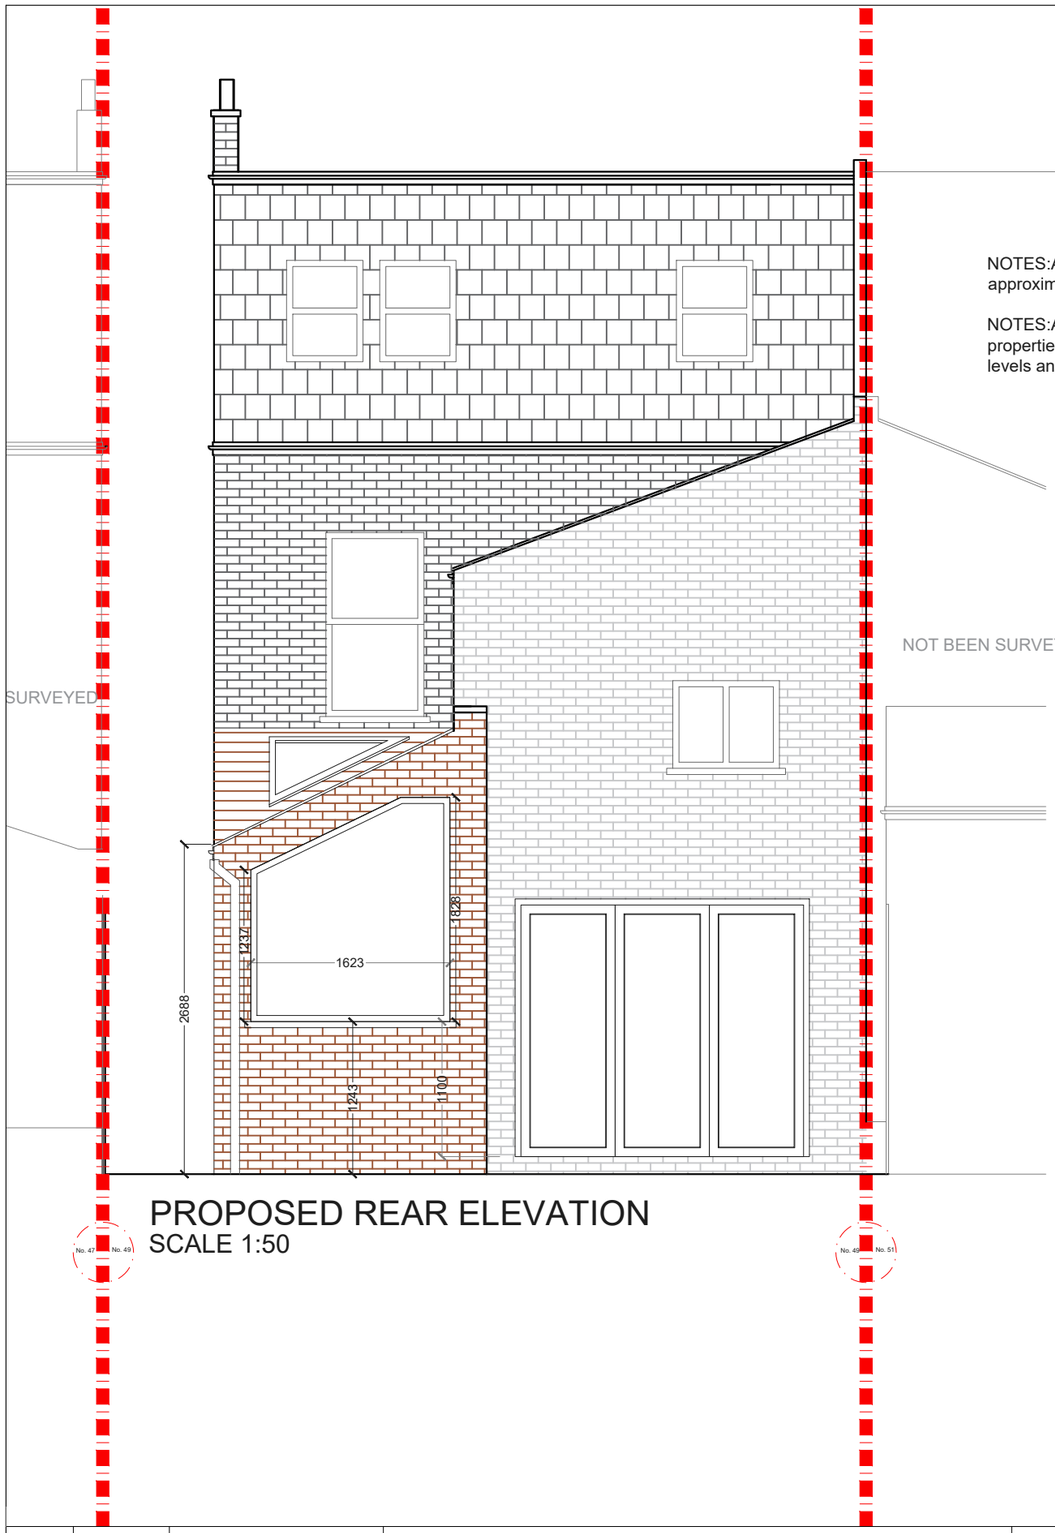

PROPOSED REAR ELEVATION
SCALE 1:50

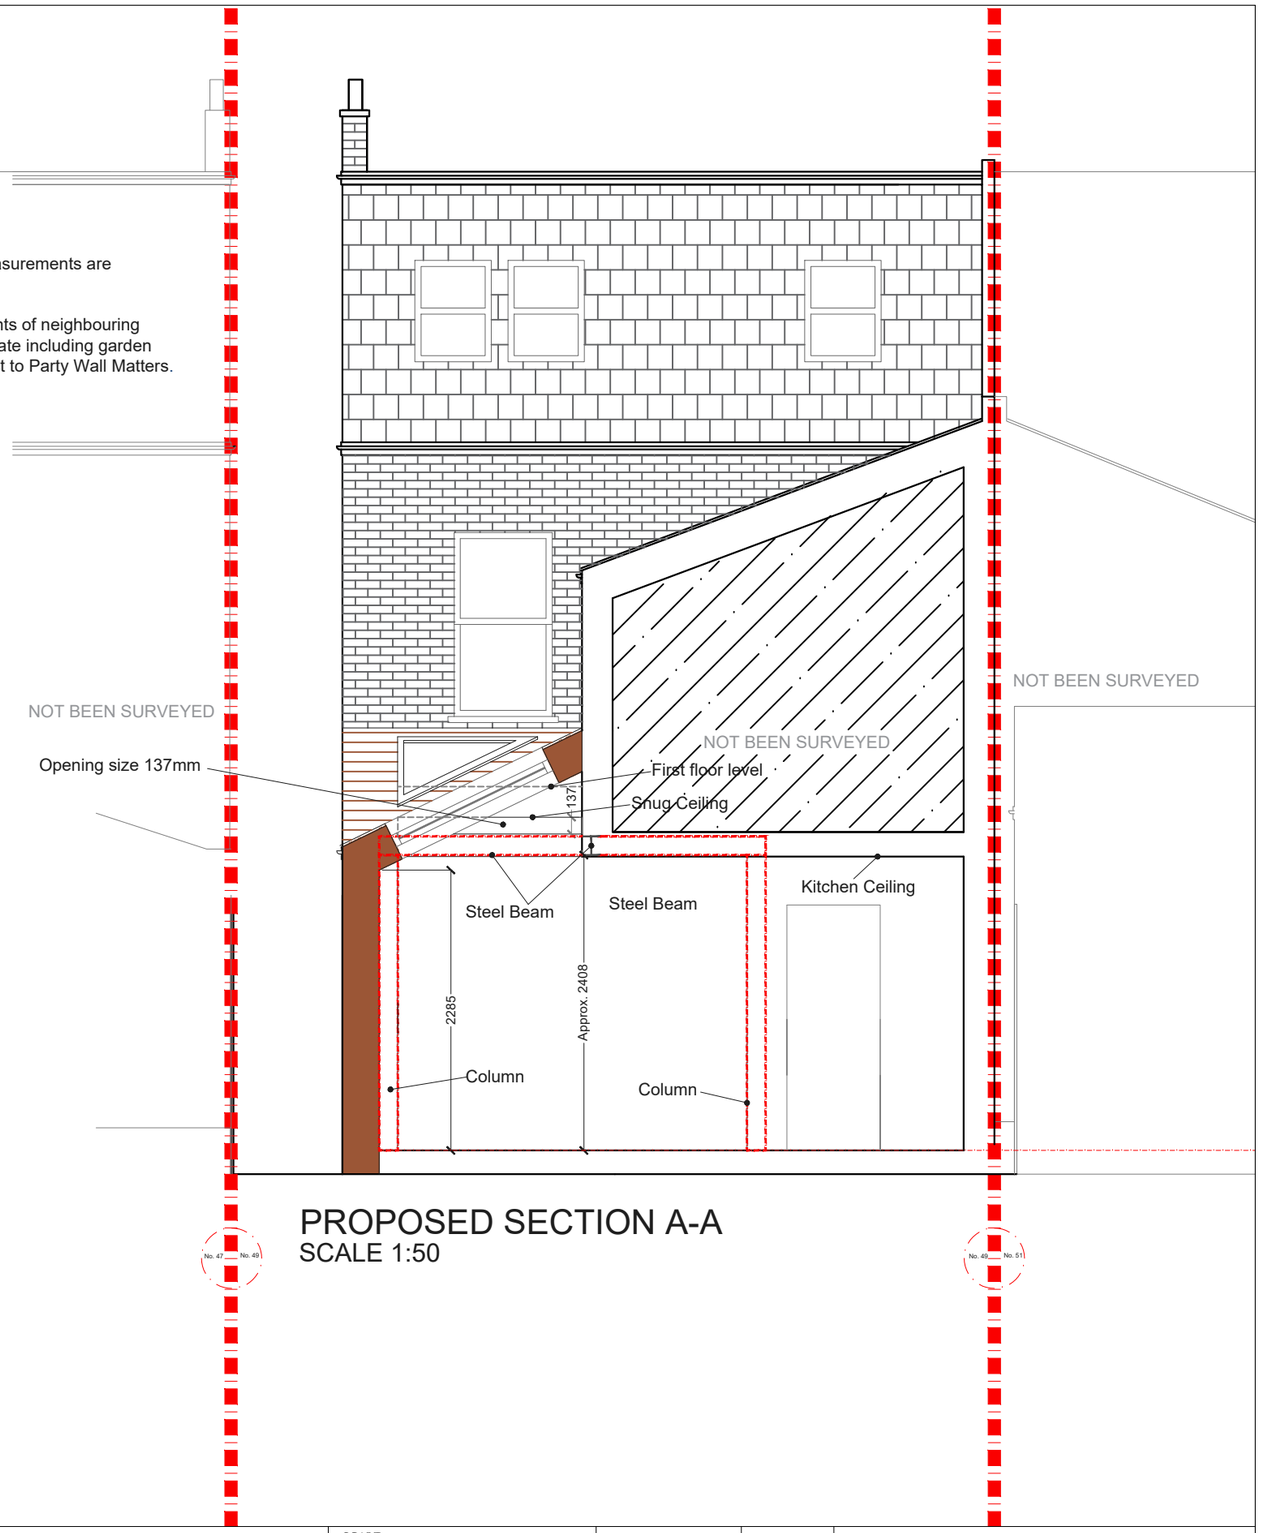

PROPOSED SECTION A-A
SCALE 1:50

REV	DATE	NOTES

CLIENT
AE

PROJECT
RUSSELL ROAD SW19

DRAWING TITLE
PROPOSED REAR ELEVATION AND SECTION AA

SCALE 1:50@A3
DATE 22-03-18
DRAWN SD
DRAWING NO. P - 3
REV.

0 0.5 1 1.5 2 2.5
Meters @ 1:50@ A3

designteam
342 Clapham Road
London
SW9 9AJ
Tel: 0207 242 5353
hello@designteam.co.uk
www.designteam.co.uk